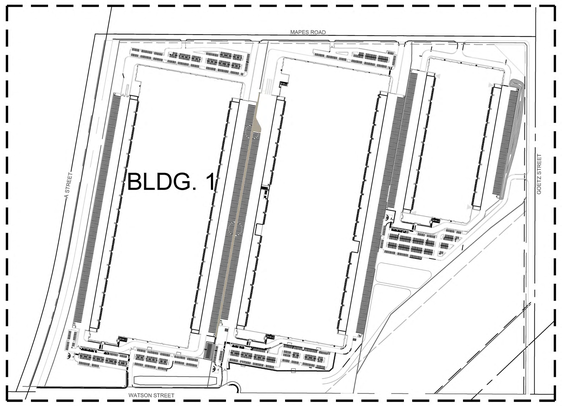

KEY MAP

SCALE: 1"= 500'-0"

PLANTING LEGEND

TREES			
SYMBOL	**TREE NAME**	**QTY.**	**WUCOLS**
	PROPOSED STREET TREE ALONG MAPES RD. & WATSON RD. PLATANUS A. 'COLUMBIA', LONDON PLANE TREE 24" BOX SIZE	39	M
	PROPOSED STREET TREE ALONG MAPES RD. & WATSON RD. QUERCUS VIRGINIANA, SOUTHERN LIVE OAK 24" BOX SIZE	42	M
	PROPOSED STREET TREE ALONG MAPES RD.& WATSON RD. KOELREUTERIA PANICULATA, GOLDEN RAIN TREE 24" BOX SIZE	40	M
	STREET TREE ALONG GOETZ RD. QUERCUS AGRIFOLIA, COAST LIVE OAK 24" BOX SIZE	30	L
	SPECIMEN SIZE TREE -QUERCUS AGRIFOLIA, COAST LIVE OAK -QUERCUS VIRGINIANA, SOUTHERN LIVE OAK -OLEA E. 'WILSONII', FRUITLESS OLIVE 36" BOX SIZE	51	L
	PROPOSED PARKING LOT SHADE TREE ULMUS P. 'TRUE GREEN', TRUE GREEN ELM 24" BOX SIZE	193	L
	EVERGREEN SCREEN TREE PINUS ELDARICA, MONDELL PINE 24" BOX SIZE	165	L
	VERTICAL UPRIGHT TREE TRISTANIA CONFERTA, BRISBANE BOX 15 GAL. SIZE	133	L
	FLOWERING ACCENT TREES -CERCIDIUM F. 'DESERT MUSEUM', DM PALO VERDE -CHITALPA TASHKENTENSIS, CHITALPA TREE 36" BOX SIZE	54	L
	SECONDARY PARKING LOT TREE -PLATANUS MEXICANA, MEXICAN SYCAMORE -GEIJERIA PARVIFLORA, AUSTRALLIAN WILLOW 15 GAL. SIZE MIN.	139	L
	UPRIGHT GROWING TREE ADJACENT TO BUILDING -BRACHYCHITON POPULNEUS, BOTTLE TREE -MELALEUCA CAJEPUT, PAPERBARK TREE -TRISTANIA CONFERTA, BRISBANE BOX 15 GAL. SIZE	69	L / L / M
	CALIFORNIA NATIVE TREE QUERCUS AGRIFOLIA, COAST LIVE OAK 15 GAL. SIZE	76	L
	CALIFORNIA NATIVE TREE PLATANUS RACEMOSA, WESTERN SYCAMORE 15 GAL. SIZE	107	M

GROUND COVERS

SYMBOL	NAME	WUCOLS
	AGAVE WEBERI, SMOOTH AGAVE 5 GAL. SIZE @ 36" O.C.	
	AGAVE TRUNCATA, ARTICHOKE AGAVE 5 GAL. SIZE @ 36" O.C.	L
	LANTANA CAMARA 'DWARF GOLD', DWARF LANTANA 1 GAL. SIZE @ 30" O.C.	L
	MUHLENBERGIA RIGENS, DEER GRASS 1 GAL. SIZE @ 42" O.C.	M
	HESPERALOE PARVIFLORA, RED YUCCA 1 GAL. SIZE @ 36" O.C.	L
	DIETES BICOLOR, FORTNIGHT LILY 1 GAL. SIZE @ 24" O.C.	M
	LEYMUS C. 'CANYON PRINCE', CANYON PRINCE 1 GAL. SIZE @ 36" O.C.	L
	ROSMARINUS O. 'PROSTRATUS', CREEPING ROSEMARY 1 GAL. SIZE @ 30" O.C.	M
	SALVIA DORII, MINT SAGE 5 GAL. SIZE @ 42" O.C.	L
	ENCELIA FARINOSA, DESERT ENCELIA 1 GAL. @ 36" O.C.	L
	EPILOBIUM CANIUM, CALIFORNIA FUSCHIA 1 GAL. @ 30" O.C.	M
	VERBENA 'DE LA MINA', DE LA MINA VERBENA 1 GAL. SIZE @ 24" O.C.	L

NOTE: ALL SHRUB PLANTING AREAS SHALL RECEIVE A 3" LAYER OF SHREDDED WOOD MULCH.

PLANTING AT MODULAR WETLANDS

SYMBOL	NAME	WUCOLS
	MUHLENBERGIA RIGENS, DEER GRASS 5 GAL. SIZE @ 42" O.C.	M

HYDROSEED AT STORM WATER DETENTION BASIN

SYMBOL	HYDROSEED APPLICATION	WUCOLS
	BIOSWALE LOW GROWING - NON FLOWERING - NON IRRIGATED MIX SPECIES COMMON NAME — BULK #s/ACRE — MIN % PLS* Agrostis pallens San Diego bentgrass — 3.00 — 77 Deschampsia cespitosa Tufted hairgrass — 2.00 — 72 Festuca microstachys Small fescue — 6.00 — 90 Festuca rubra Red fescue — 10.00 — 81 Hordeum brachyantherum Meadow barley — 6.00 — 72 Hordeum intercedens Little barley — 4.00 — 72 Festuca idahoensis Idaho fescue — 4.00 — 60	L

RLA
RODARTE LANDSCAPE ARCHITECTURE, INC.

HPA architecture 43 Years

IDI Logistics

CONCEPTUAL LANDSCAPE PLAN
PERRIS LOGISTICS CENTER SOUTH

PERRIS, CA

NORTH

0 100' 200' 300'

SCALE: 1" = 100'-0"

DATE: 10-11-23

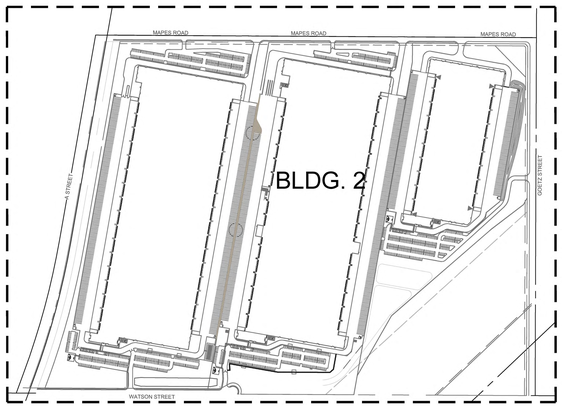

KEY MAP

SCALE: 1"= 500'-0"

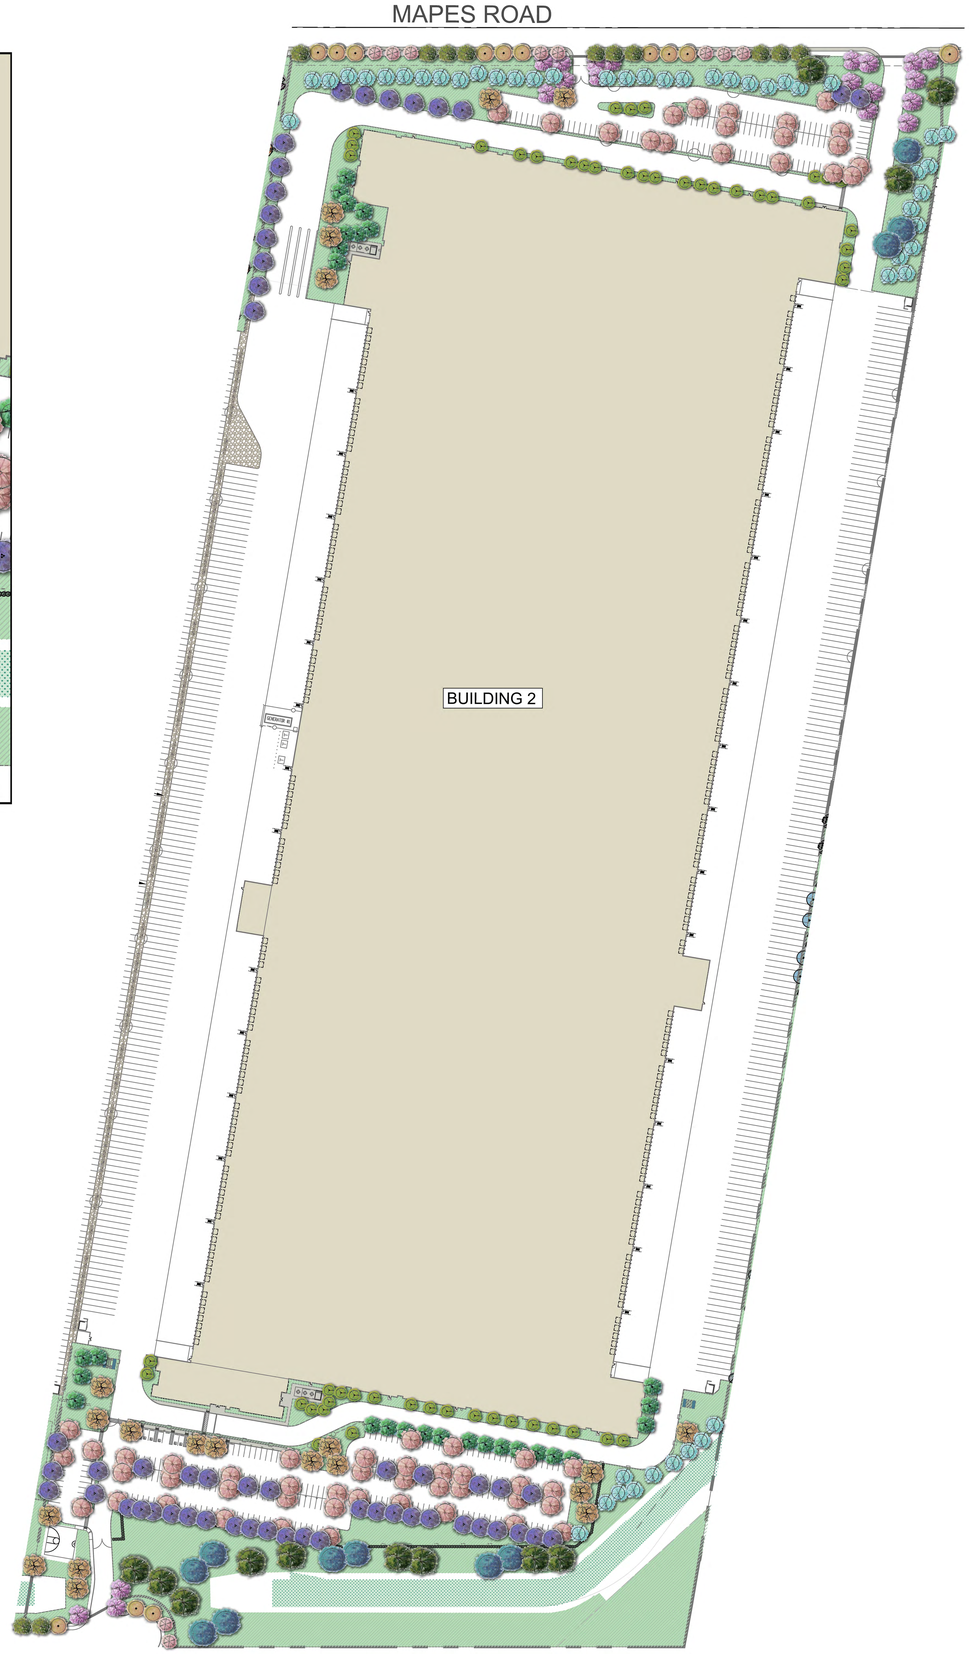

PLANTING LEGEND

TREES			
SYMBOL	**TREE NAME**	**QTY.**	**WUCOLS**
	PROPOSED STREET TREE ALONG MAPES RD. & WATSON RD. PLATANUS A. 'COLUMBIA', LONDON PLANE TREE 24" BOX SIZE	39	M
	PROPOSED STREET TREE ALONG MAPES RD. & WATSON RD. QUERCUS VIRGINIANA, SOUTHERN LIVE OAK 24" BOX SIZE	42	M
	PROPOSED STREET TREE ALONG MAPES RD.& WATSON RD. KOELREUTERIA PANICULATA, GOLDEN RAIN TREE 24" BOX SIZE	40	M
	STREET TREE ALONG GOETZ RD. QUERCUS AGRIFOLIA, COAST LIVE OAK 24" BOX SIZE	30	L
	SPECIMEN SIZE TREE -QUERCUS AGRIFOLIA, COAST LIVE OAK -QUERCUS VIRGINIANA, SOUTHERN LIVE OAK -OLEA E. 'WILSONII', FRUITLESS OLIVE 36" BOX SIZE	51	L
	PROPOSED PARKING LOT SHADE TREE ULMUS P. 'TRUE GREEN', TRUE GREEN ELM 24" BOX SIZE	193	L
	EVERGREEN SCREEN TREE PINUS ELDARICA, MONDELL PINE 24" BOX SIZE	165	L
	VERTICAL UPRIGHT TREE TRISTANIA CONFERTA, BRISBANE BOX 15 GAL. SIZE	133	L
	FLOWERING ACCENT TREES -CERCIDIUM F. 'DESERT MUSEUM', DM PALO VERDE -CHITALPA TASHKENTENSIS, CHITALPA TREE 36" BOX SIZE	54	L
	SECONDARY PARKING LOT TREE -PLATANUS MEXICANA, MEXICAN SYCAMORE -GEIJERIA PARVIFLORA, AUSTRALLIAN WILLOW 15 GAL. SIZE MIN.	139	L
	UPRIGHT GROWING TREE ADJACENT TO BUILDING -BRACHYCHITON POPULNEUS, BOTTLE TREE -MELALEUCA CAJEPUT, PAPERBARK TREE -TRISTANIA CONFERTA, BRISBANE BOX 15 GAL. SIZE	69	L / L / M
	CALIFORNIA NATIVE TREE QUERCUS AGRIFOLIA, COAST LIVE OAK 15 GAL. SIZE	76	L
	CALIFORNIA NATIVE TREE PLATANUS RACEMOSA, WESTERN SYCAMORE 15 GAL. SIZE	107	M

GROUND COVERS		
SYMBOL	**NAME**	**WUCOLS**
	AGAVE WEBERI, SMOOTH AGAVE 5 GAL. SIZE @ 36" O.C.	
	AGAVE TRUNCATA, ARTICHOKE AGAVE 5 GAL. SIZE @ 36" O.C.	L
	LANTANA CAMARA 'DWARF GOLD', DWARF LANTANA 1 GAL. SIZE @ 30" O.C.	L
	MUHLENBERGIA RIGENS, DEER GRASS 1 GAL. SIZE @ 42" O.C.	M
	HESPERALOE PARVIFLORA, RED YUCCA 1 GAL. SIZE @ 36" O.C.	L
	DIETES BICOLOR, FORTNIGHT LILY 1 GAL. SIZE @ 24" O.C.	M
	LEYMUS C. 'CANYON PRINCE', CANYON PRINCE 1 GAL. SIZE @ 36" O.C.	L
	ROSMARINUS O. 'PROSTRATUS', CREEPING ROSEMARY 1 GAL. SIZE @ 30" O.C.	M
	SALVIA DORII, MINT SAGE 5 GAL. SIZE @ 42" O.C.	L
	ENCELIA FARINOSA, DESERT ENCELIA 1 GAL. @ 36" O.C.	L
	EPILOBIUM CANIUM, CALIFORNIA FUSCHIA 1 GAL. @ 30" O.C.	M
	VERBENA 'DE LA MINA', DE LA MINA VERBENA 1 GAL. SIZE @ 24" O.C.	L

NOTE: ALL SHRUB PLANTING AREAS SHALL RECEIVE A 3" LAYER OF SHREDDED WOOD MULCH.

PLANTING AT MODULAR WETLANDS		
SYMBOL	**NAME**	**WUCOLS**
	MUHLENBERGIA RIGENS, DEER GRASS 5 GAL. SIZE @ 42" O.C.	M

HYDROSEED AT STORM WATER DETENTION BASIN		
SYMBOL	**HYDROSEED APPLICATION**	**WUCOLS**
	BIOSWALE LOW GROWING - NON FLOWERING - NON IRRIGATED MIX SPECIES COMMON NAME — BULK #'s/ACRE — MIN % PLS* Agrostis pallens San Diego bentgrass — 3.00 — 77 Deschampsia cespitosa Tufted hairgrass — 2.00 — 72 Festuca microstachys Small fescue — 6.00 — 90 Festuca rubra Red fescue — 10.00 — 81 Hordeum brachyantherum Meadow barley — 6.00 — 72 Hordeum intercedens Little barley — 4.00 — 72 Festuca idahoensis Idaho fescue — 4.00 — 60	L

RODARTE LANDSCAPE ARCHITECTURE, INC.

CONCEPTUAL LANDSCAPE PLAN
PERRIS LOGISTICS CENTER SOUTH

PERRIS, CA

NORTH

0 100' 200' 300'

SCALE: 1" = 100'-0"

DATE: 10-11-23

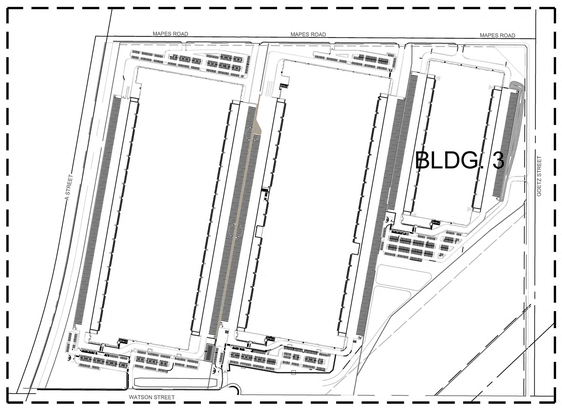

KEY MAP

SCALE: 1"= 500'-0"

PLANTING LEGEND

TREES			
SYMBOL	**TREE NAME**	**QTY.**	**WUCOLS**
	PROPOSED STREET TREE ALONG MAPES RD. & WATSON RD. PLATANUS A. 'COLUMBIA', LONDON PLANE TREE 24" BOX SIZE	39	M
	PROPOSED STREET TREE ALONG MAPES RD. & WATSON RD. QUERCUS VIRGINIANA, SOUTHERN LIVE OAK 24" BOX SIZE	42	M
	PROPOSED STREET TREE ALONG MAPES RD.& WATSON RD. KOELREUTERIA PANICULATA, GOLDEN RAIN TREE 24" BOX SIZE	40	M
	STREET TREE ALONG GOETZ RD. QUERCUS AGRIFOLIA, COAST LIVE OAK 24" BOX SIZE	30	L
	SPECIMEN SIZE TREE -QUERCUS AGRIFOLIA, COAST LIVE OAK -QUERCUS VIRGINIANA, SOUTHERN LIVE OAK -OLEA E. 'WILSONII', FRUITLESS OLIVE 36" BOX SIZE	51	L
	PROPOSED PARKING LOT SHADE TREE ULMUS P. 'TRUE GREEN', TRUE GREEN ELM 24" BOX SIZE	193	L
	EVERGREEN SCREEN TREE PINUS ELDARICA, MONDELL PINE 24" BOX SIZE	165	L
	VERTICAL UPRIGHT TREE TRISTANIA CONFERTA, BRISBANE BOX 15 GAL. SIZE	133	L
	FLOWERING ACCENT TREES -CERCIDIUM F. 'DESERT MUSEUM', DM PALO VERDE -CHITALPA TASHKENTENSIS, CHITALPA TREE 36" BOX SIZE	54	L
	SECONDARY PARKING LOT TREE -PLATANUS MEXICANA, MEXICAN SYCAMORE -GEIJERIA PARVIFLORA, AUSTRALLIAN WILLOW 15 GAL. SIZE MIN.	139	L
	UPRIGHT GROWING TREE ADJACENT TO BUILDING -BRACHYCHITON POPULNEUS, BOTTLE TREE -MELALEUCA CAJEPUT, PAPERBARK TREE -TRISTANIA CONFERTA, BRISBANE BOX 15 GAL. SIZE	69	L / L / M
	CALIFORNIA NATIVE TREE QUERCUS AGRIFOLIA, COAST LIVE OAK 15 GAL. SIZE	76	L
	CALIFORNIA NATIVE TREE PLATANUS RACEMOSA, WESTERN SYCAMORE 15 GAL. SIZE	107	M

GROUND COVERS		
SYMBOL	**NAME**	**WUCOLS**
	AGAVE WEBERI, SMOOTH AGAVE 5 GAL. SIZE @ 36" O.C.	
	AGAVE TRUNCATA, ARTICHOKE AGAVE 5 GAL. SIZE @ 36" O.C.	L
	LANTANA CAMARA 'DWARF GOLD', DWARF LANTANA 1 GAL. SIZE @ 30" O.C.	L
	MUHLENBERGIA RIGENS, DEER GRASS 1 GAL. SIZE @ 42" O.C.	M
	HESPERALOE PARVIFLORA, RED YUCCA 1 GAL. SIZE @ 36" O.C.	L
	DIETES BICOLOR, FORTNIGHT LILY 1 GAL. SIZE @ 24" O.C.	M
	LEYMUS C. 'CANYON PRINCE', CANYON PRINCE 1 GAL. SIZE @ 36" O.C.	L
	ROSMARINUS O. 'PROSTRATUS', CREEPING ROSEMARY 1 GAL. SIZE @ 30" O.C.	M
	SALVIA DORII, MINT SAGE 5 GAL. SIZE @ 42" O.C.	L
	ENCELIA FARINOSA, DESERT ENCELIA 1 GAL. @ 36" O.C.	L
	EPILOBIUM CANIUM, CALIFORNIA FUSCHIA 1 GAL. @ 30" O.C.	M
	VERBENA 'DE LA MINA', DE LA MINA VERBENA 1 GAL. SIZE @ 24" O.C.	L

NOTE: ALL SHRUB PLANTING AREAS SHALL RECEIVE A 3" LAYER OF SHREDDED WOOD MULCH.

PLANTING AT MODULAR WETLANDS		
SYMBOL	**NAME**	**WUCOLS**
	MUHLENBERGIA RIGENS, DEER GRASS 5 GAL. SIZE @ 42" O.C.	M

HYDROSEED AT STORM WATER DETENTION BASIN		
SYMBOL	**HYDROSEED APPLICATION**	**WUCOLS**
	BIOSWALE LOW GROWING - NON FLOWERING - NON IRRIGATED MIX SPECIES COMMON NAME — BULK #s/ACRE — MIN % PLS* Agrostis pallens San Diego bentgrass — 3.00 — 77 Deschampsia cespitosa Tufted hairgrass — 2.00 — 72 Festuca microstachys Small fescue — 6.00 — 90 Festuca rubra Red fescue — 10.00 — 81 Hordeum brachyantherum Meadow barley — 6.00 — 72 Hordeum intercedens Little barley — 4.00 — 72 Festuca idahoensis Idaho fescue — 4.00 — 60	L

RLA
RODARTE LANDSCAPE ARCHITECTURE, INC.

HPA architecture 43 Years

IDI Logistics

CONCEPTUAL LANDSCAPE PLAN
PERRIS LOGISTICS CENTER SOUTH

PERRIS, CA

NORTH

0 100' 200' 300'

SCALE: 1" = 100'-0"

DATE: 10-11-23